1 A3.1 NORTH EXTERIOR ELEVATION
1/16"=1'-0"

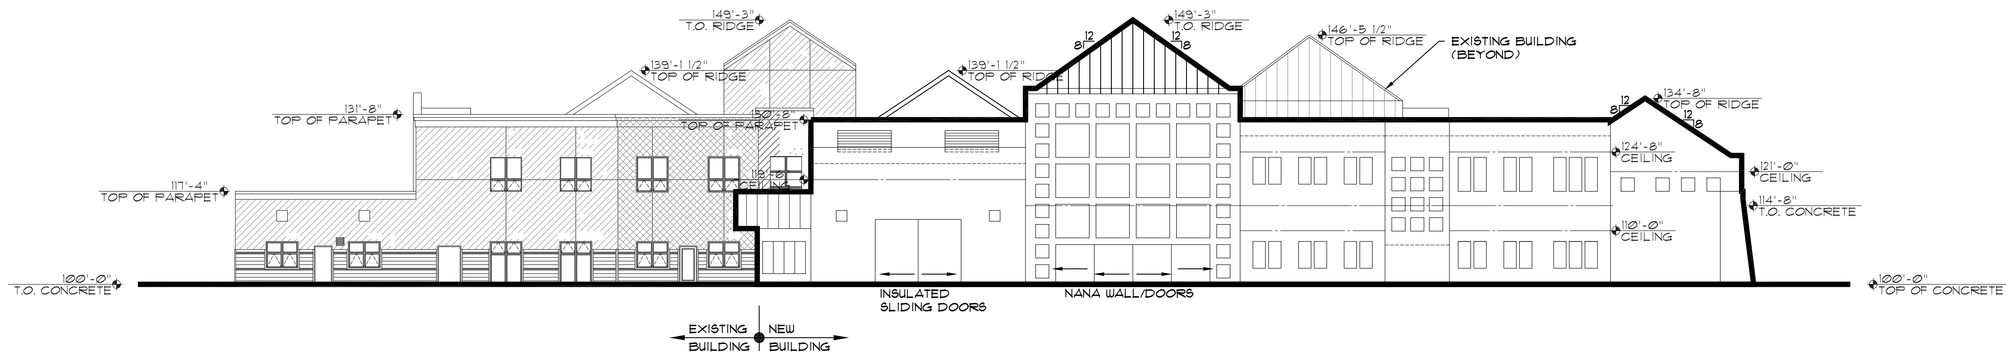

2 A3.1 WEST EXTERIOR ELEVATION
1/16"=1'-0"

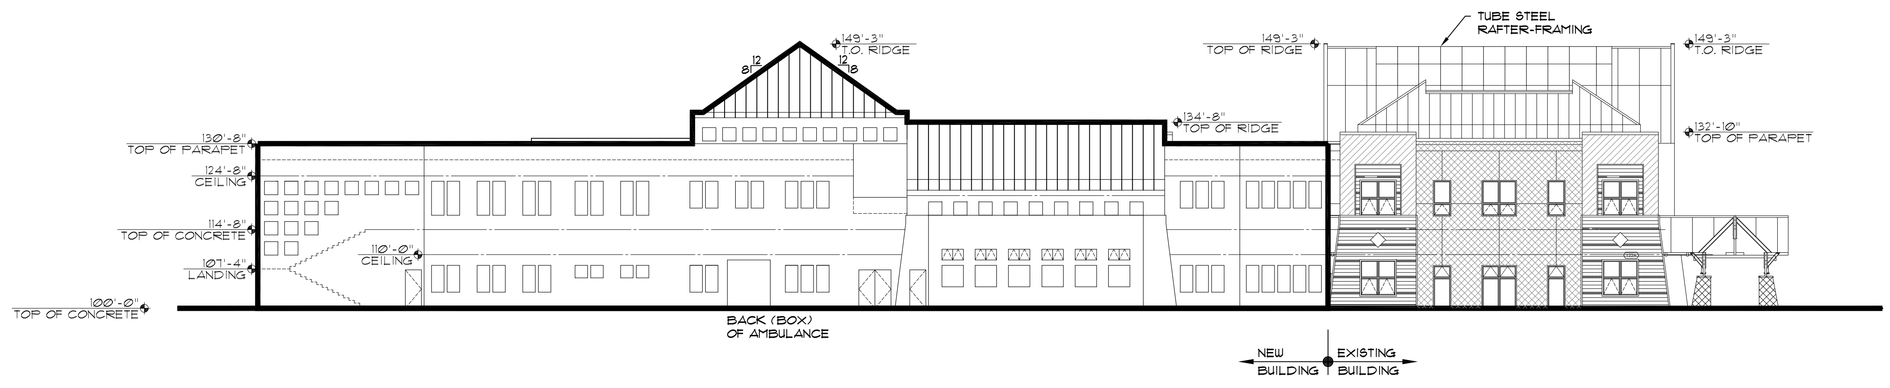

3 A3.1 SOUTH EXTERIOR ELEVATION
1/16"=1'-0"

4 A3.1 EAST EXTERIOR ELEVATION
1/16"=1'-0"

TAB
Associates
The Architectural Balance
0056 Edwards Village Blvd.
Suite 210
Edwards, CO 81632
(970) 766-1470
fax: (970) 766-1471
email: tab@vail.net
www.tabassociates.com

Civil Engineer:

Structural Engineer:

Mechanical Engineer:

Electrical Engineer:

Seal

Colorado Mountain College
Vail-Eagle Valley Campus - Master Plan
Edwards, CO

Revisions:

Issue Dates:
1-5-2010
1-11-2010

Sheet Title:
Exterior Elevations

Project No:
0907

Sheet No:
A3.1